TYPICAL ADDITION FLOOR PLAN

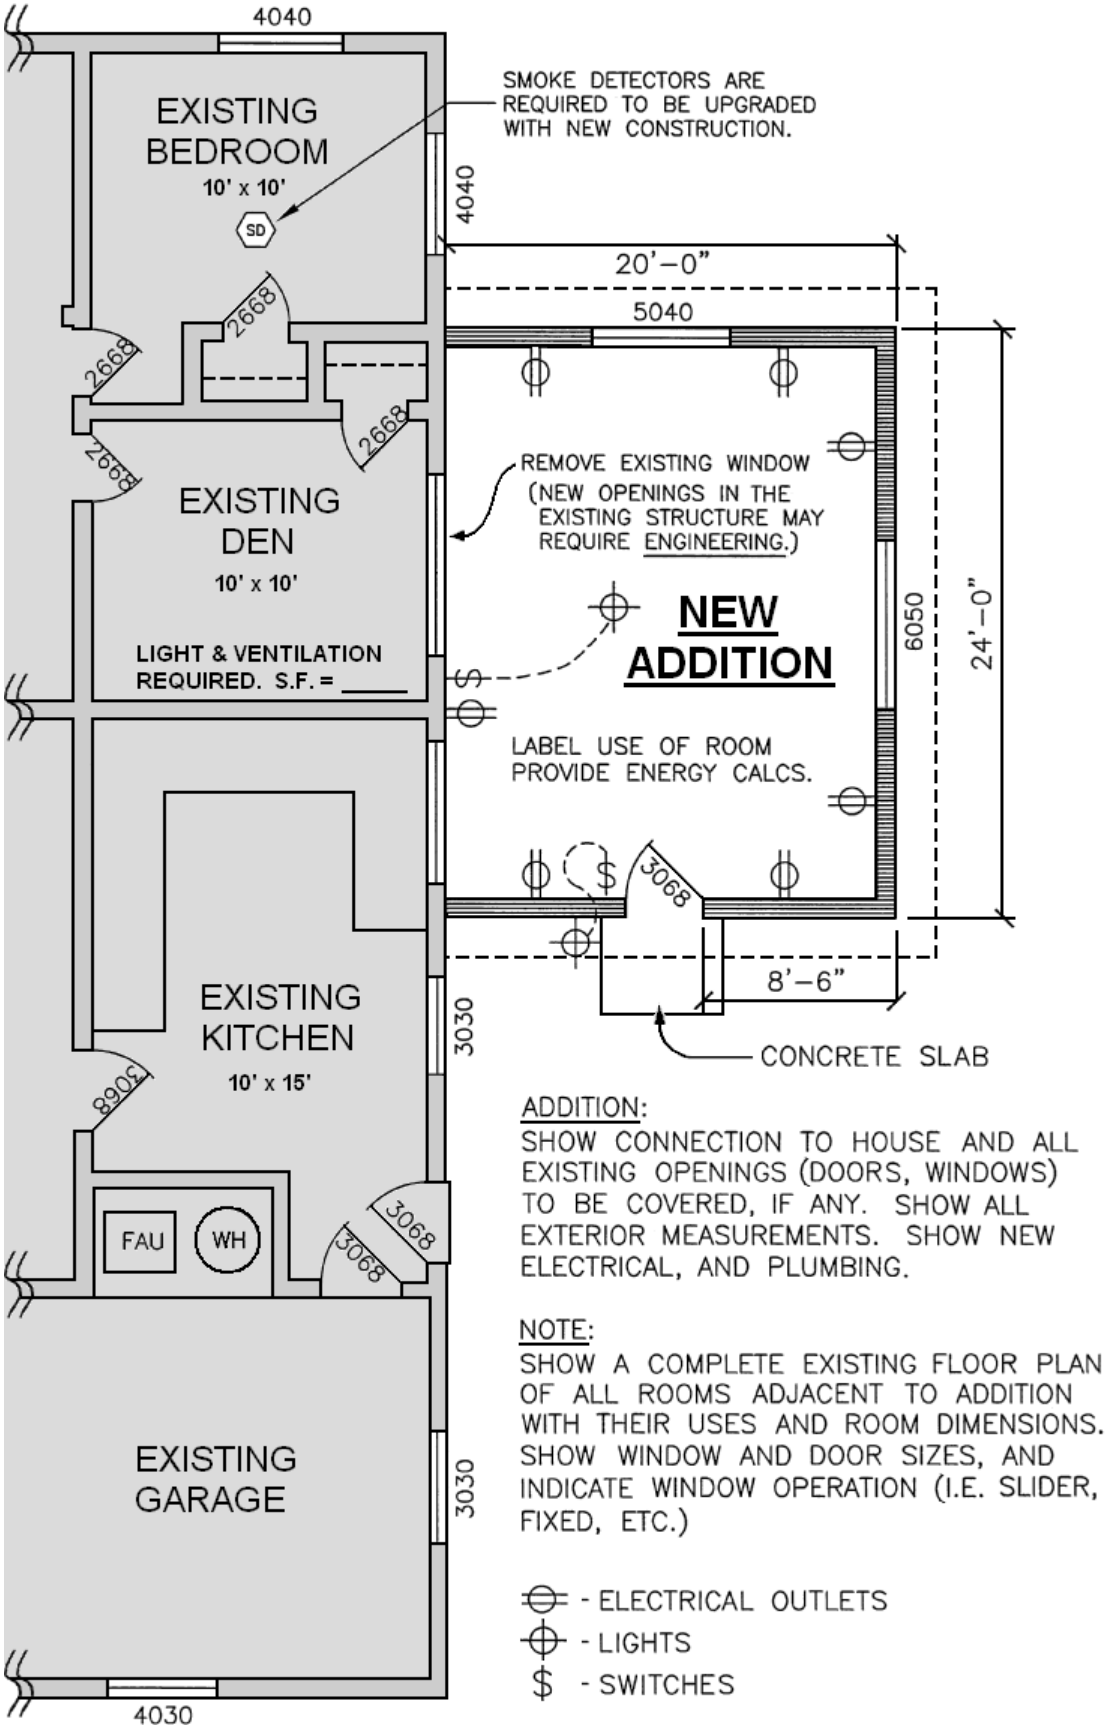

ADDITION:
SHOW CONNECTION TO HOUSE AND ALL EXISTING OPENINGS (DOORS, WINDOWS) TO BE COVERED, IF ANY. SHOW ALL EXTERIOR MEASUREMENTS. SHOW NEW ELECTRICAL, AND PLUMBING.

NOTE:
SHOW A COMPLETE EXISTING FLOOR PLAN OF ALL ROOMS ADJACENT TO ADDITION WITH THEIR USES AND ROOM DIMENSIONS. SHOW WINDOW AND DOOR SIZES, AND INDICATE WINDOW OPERATION (I.E. SLIDER, FIXED, ETC.)

- ELECTRICAL OUTLETS
- LIGHTS
$ - SWITCHES