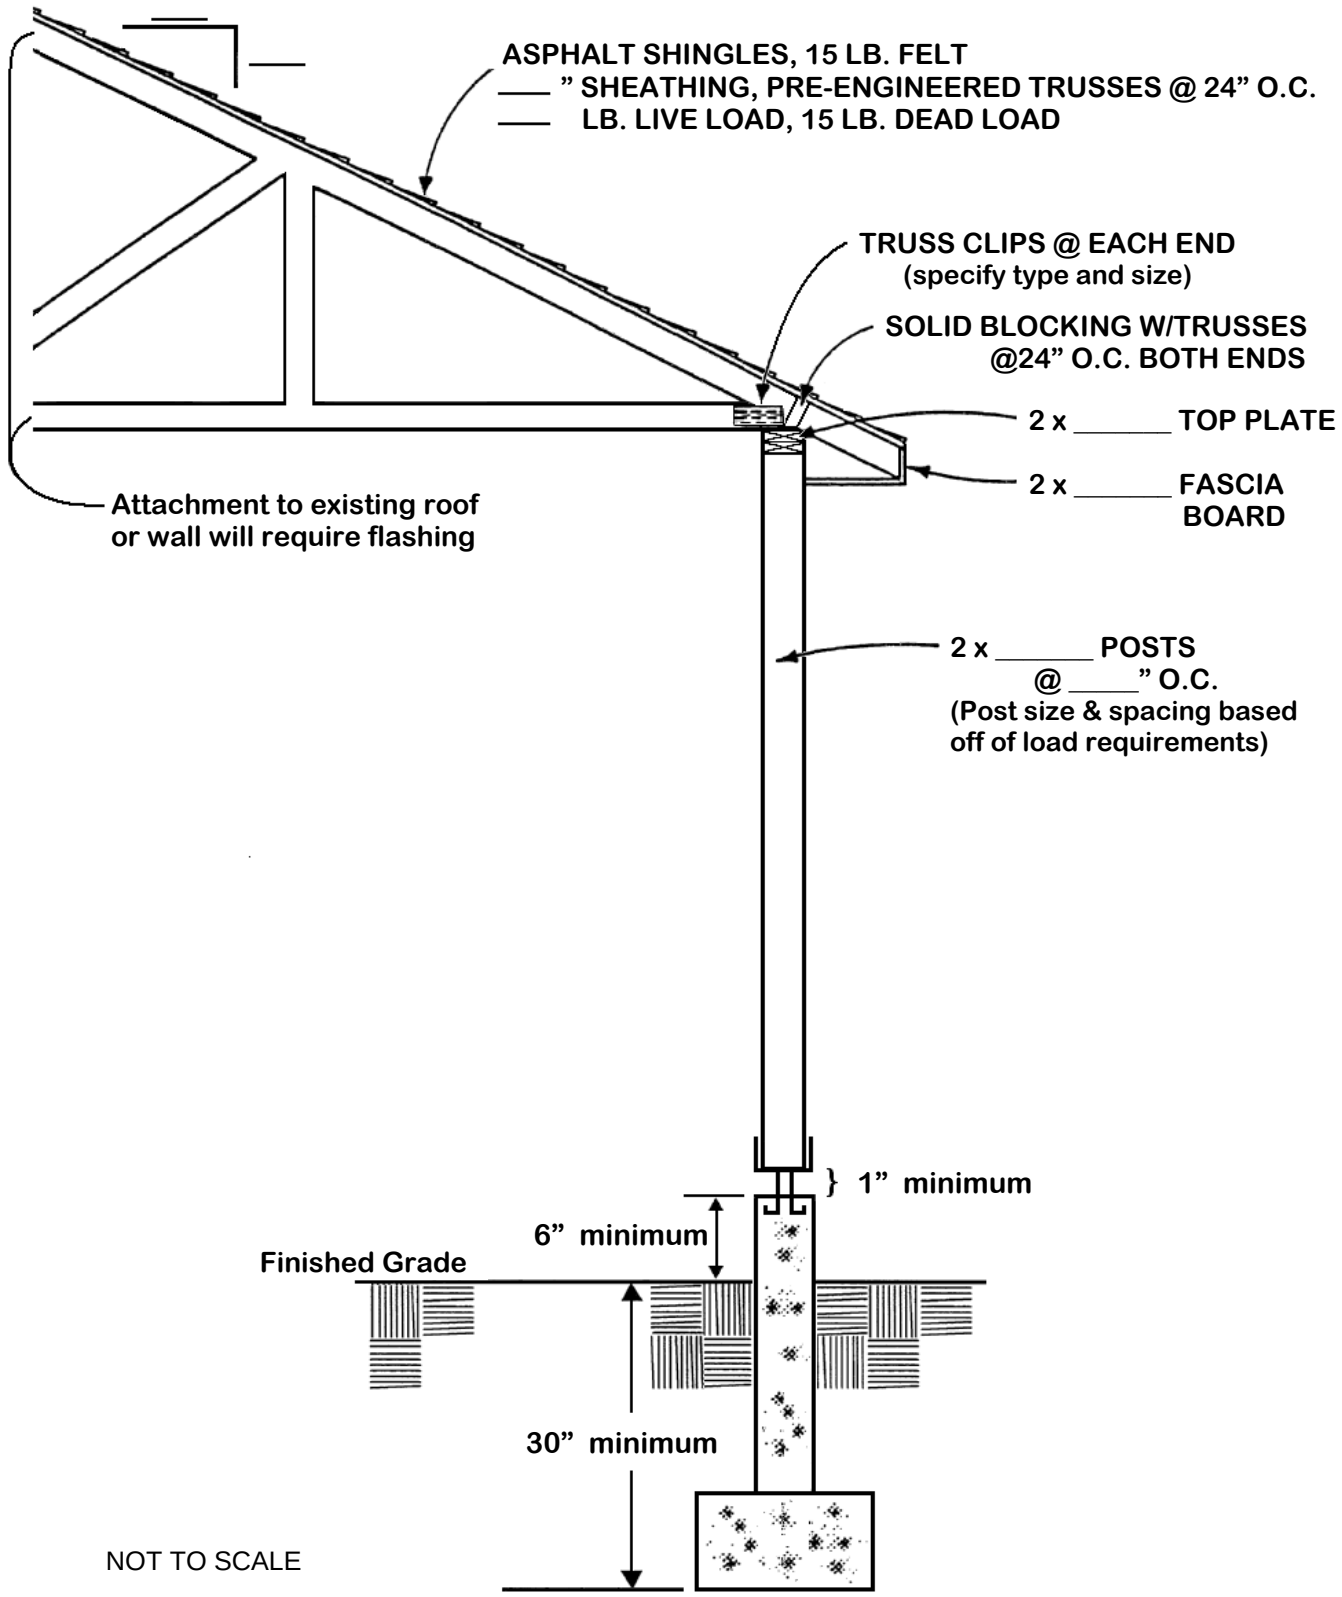TYPICAL ROOF COVER SECTION DIAGRAM